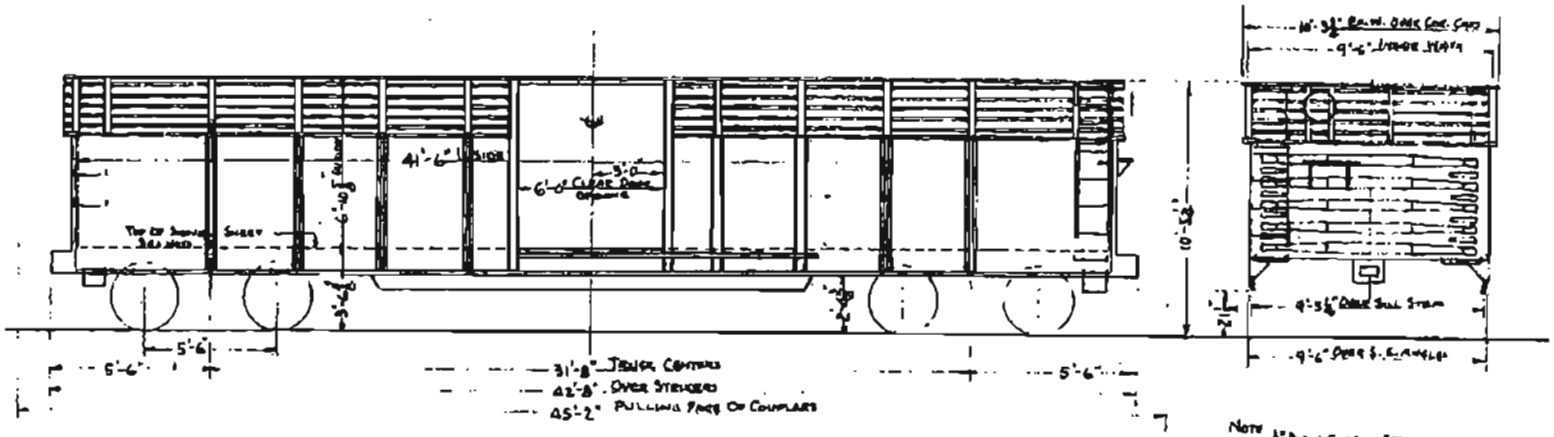

NOTE
½" PLATE CARBON STEEL
SHEAR SHEAT ABOVE
1" ABOVE CENTRAL FLOOR.

CARS	BUILT BY	YEAR BLT	BLDRS. REF.	SHEATHING	SUPERSTRUCTURE	UNDERFRAME	FLOOR	ENDS	TRUCKS	WHEELS
45000-45499	BETHLEHEM STL. CO	1945	DF-75	¼" O.H.S.	O.H.S.	O.H.S.	⅝" O.H.S.	⅝" O.H.S.	NAT. TYPE B-1	1WW3
45500-46249	KALSTON STL. CAR CO	1946	C-2566	7/16" CORTEN	CORTEN & O.H.S.	CORTEN & O.H.S.	¼" CORTEN	⅝" CORTEN	ASF BAND	CAST IRON
46250-46749	BETHLEHEM STL. CO	1948	DF-122	7/16" MAYARI R	MAYARI R & O.H.S.	MAYARI R & O.H.S.	½" MAYARI R	⅝" CORTEN	ASF BAND	CAST IRON

GENERAL DATA

[illegible]	SEE TABLE
[illegible]	SEE TABLE
[illegible]	8715
[illegible]	3093
[illegible]	127800
[illegible]	49200
[illegible]	SEE TABLE
[illegible]	—

CAR BODY DATA

[illegible]	W. A. D. CO.
[illegible]	AB 1012
[illegible]	BUILT UP STEEL
[illegible]	DEEP PRESSED
[illegible]	ROLLED ALLOY STEEL - [illegible]

CENTER SILL [illegible]	A&E SEE SECTION @ 41'-2" LBS. PER FT.
CENTER SILL AREA	24.26 SQ. IN.
[illegible]	
[illegible]	A.A.E. 6" 6½" x 8" SHANK
[illegible]	S.R.R. CO. BOTT. OPER.
[illegible]	SHAP MADE
[illegible]	CAMEL
[illegible]	8'-0" x 6'-8 5/16"
[illegible]	SEE MISCELLANEOUS
[illegible]	C. S. YOKE
[illegible]	DESBRANNAUNT CORP. SEE TABLE
[illegible]	OBBI
[illegible]	SEE TABLE
[illegible]	199-9-560
[illegible]	AJAX
[illegible]	—
[illegible]	—
[illegible]	—

[illegible]	4'-2"
[illegible]	SEE TABLE
[illegible]	SEE TABLE
[illegible]	SEE TABLE

TWIST GAT

[illegible]	CAST STEEL
[illegible]	SEE MISCELLANEOUS
[illegible]	SEE MISCELLANEOUS
[illegible]	CAST INTEGRAL WITH BOLSTER
[illegible]	8'/2" x 10"
[illegible]	STEEL ROLLER
[illegible]	CAST STEEL - SEE TRUCKS IN TABLE
[illegible]	FOUR A.A.R. D-2 RUSSIA OIL PER NEW
[illegible]	SEE TABLE
[illegible]	
CENTER PLT. HEIGHT	2'-1¾"

MISCELLANEOUS

DRAFT GEAR		
CARS 45470, 45480	WAUGH 403	
45748	CARS 45-11-F	
46356, 46593, 46627, 46640	MINER A-12-UL	
BRAKE BEAM SAFETY SUPPORT		
CARS 45470, 45480, 45748		SAFETY LEDGE
46356, 46593, 46627, 46640		GUSSET IN S.F.
BRAKE BEAMS		
CARS 45470, 45480, 45748	A.A.E. NO. 3	
46356, 46593, 46627, 46640	UNIT TYPE	

G-21 G-22 G-22 G-22

46670	45748	46593	46640
45480	46356	46627	

LEGEND

50 TON COKE

NKP

LEVELAND OHIO

REVISIONS

DR	CH	CK	DRAWING NO.	SHEET NO.
[illegible]	[illegible]	[illegible]	2-A	1