LOCATION	TRACK LENGTH										LOCATION	TRACK LENGTH									
BROADWAY H.L. SET UP YARD	LAID	TAKEN UP	ON R.O.W.	OFF R.O.W.	CLEAR	CO. IND.	PRIV. IND.	SIDING	YARD	TOTAL	ORANGE AVE. TEAM YARD	LAID	TAKEN UP	ON R.O.W.	OFF R.O.W.	CLEAR	CO. IND.	PRIV. IND	SIDING	YARD	TOTAL
BROADWAY H.L. #1 201-202					1030				1277	1277	ORANGE A. TM LD. #1 243-190					562				1023	1023
" " 2 203-202					890				1047	1047	" " " YD. #2 191-192		57-Y			535				690	690
" " 3 205-206					1400				1522	1522	" " " " #3 244-194									506	506
" " 4 207-208					1420				1589	1589	" " " " #4 193-196									541	541
" " 5 209-210					1405				1525	1525	AUTO UNLDG. " #5 117-118									269	269
" " 6 211-212					1403				1527	1527	ORANGE A. TM. YD. #7 202-240					699				928	928
" " 7 213-214					1100				1288	1288	" " " " #8 241-242					575				725	725
" " 8 215-216					1726				1871	1871	" " " " #9 189-204					607				729	729
" " 9 231-232					1458				1604	1604	W. SWITCHING LEAD 230-183									590	590
" " 10 233-232					1204				1510	1510	E. 9TH ST. FRT. HO. TRK #1 183-184					654				883	883
" " 11 234-235					1044				1352	1352	" " " " " " #2 185-186					651				794	794
" " 12 236-237					1311				1575	1575	" " " " " " #3 187-188					686				896	896
" " 13 238-239					1043				1296	1296	" " " " " " #4 121-122					621				821	821
X'OVER E.H.L.-W.H.L. 217-218				SHOWN ON	PAGE	29			268	268	" " " " " " #5 123-124					639				759	759
" W.H.L.-E.H.L. 219-207				"	"	"	"		170	170	" " " " " " #6 125-126					550				694	694
" No.3 - No.4 220-221									170	170											
" " 7 - " 8 222-223									149	149	BROADWAY WAREHOUSE #1 177-178					150				451	451
" " 8 - " 7 224-225									151	151	" " #2 179-180					150				285	285
HIGH LV. LEAD E.B. 228-207					2449				2584	2584	EDGAR OHIO SUGAR 153-154			613		506	613				613
" " " W.B. 229-201					2208				2465	2465	PIGGY BACK TRK 245-246			612		450				612	612
									24940	24940			57				613			12196	12809

1-1-63

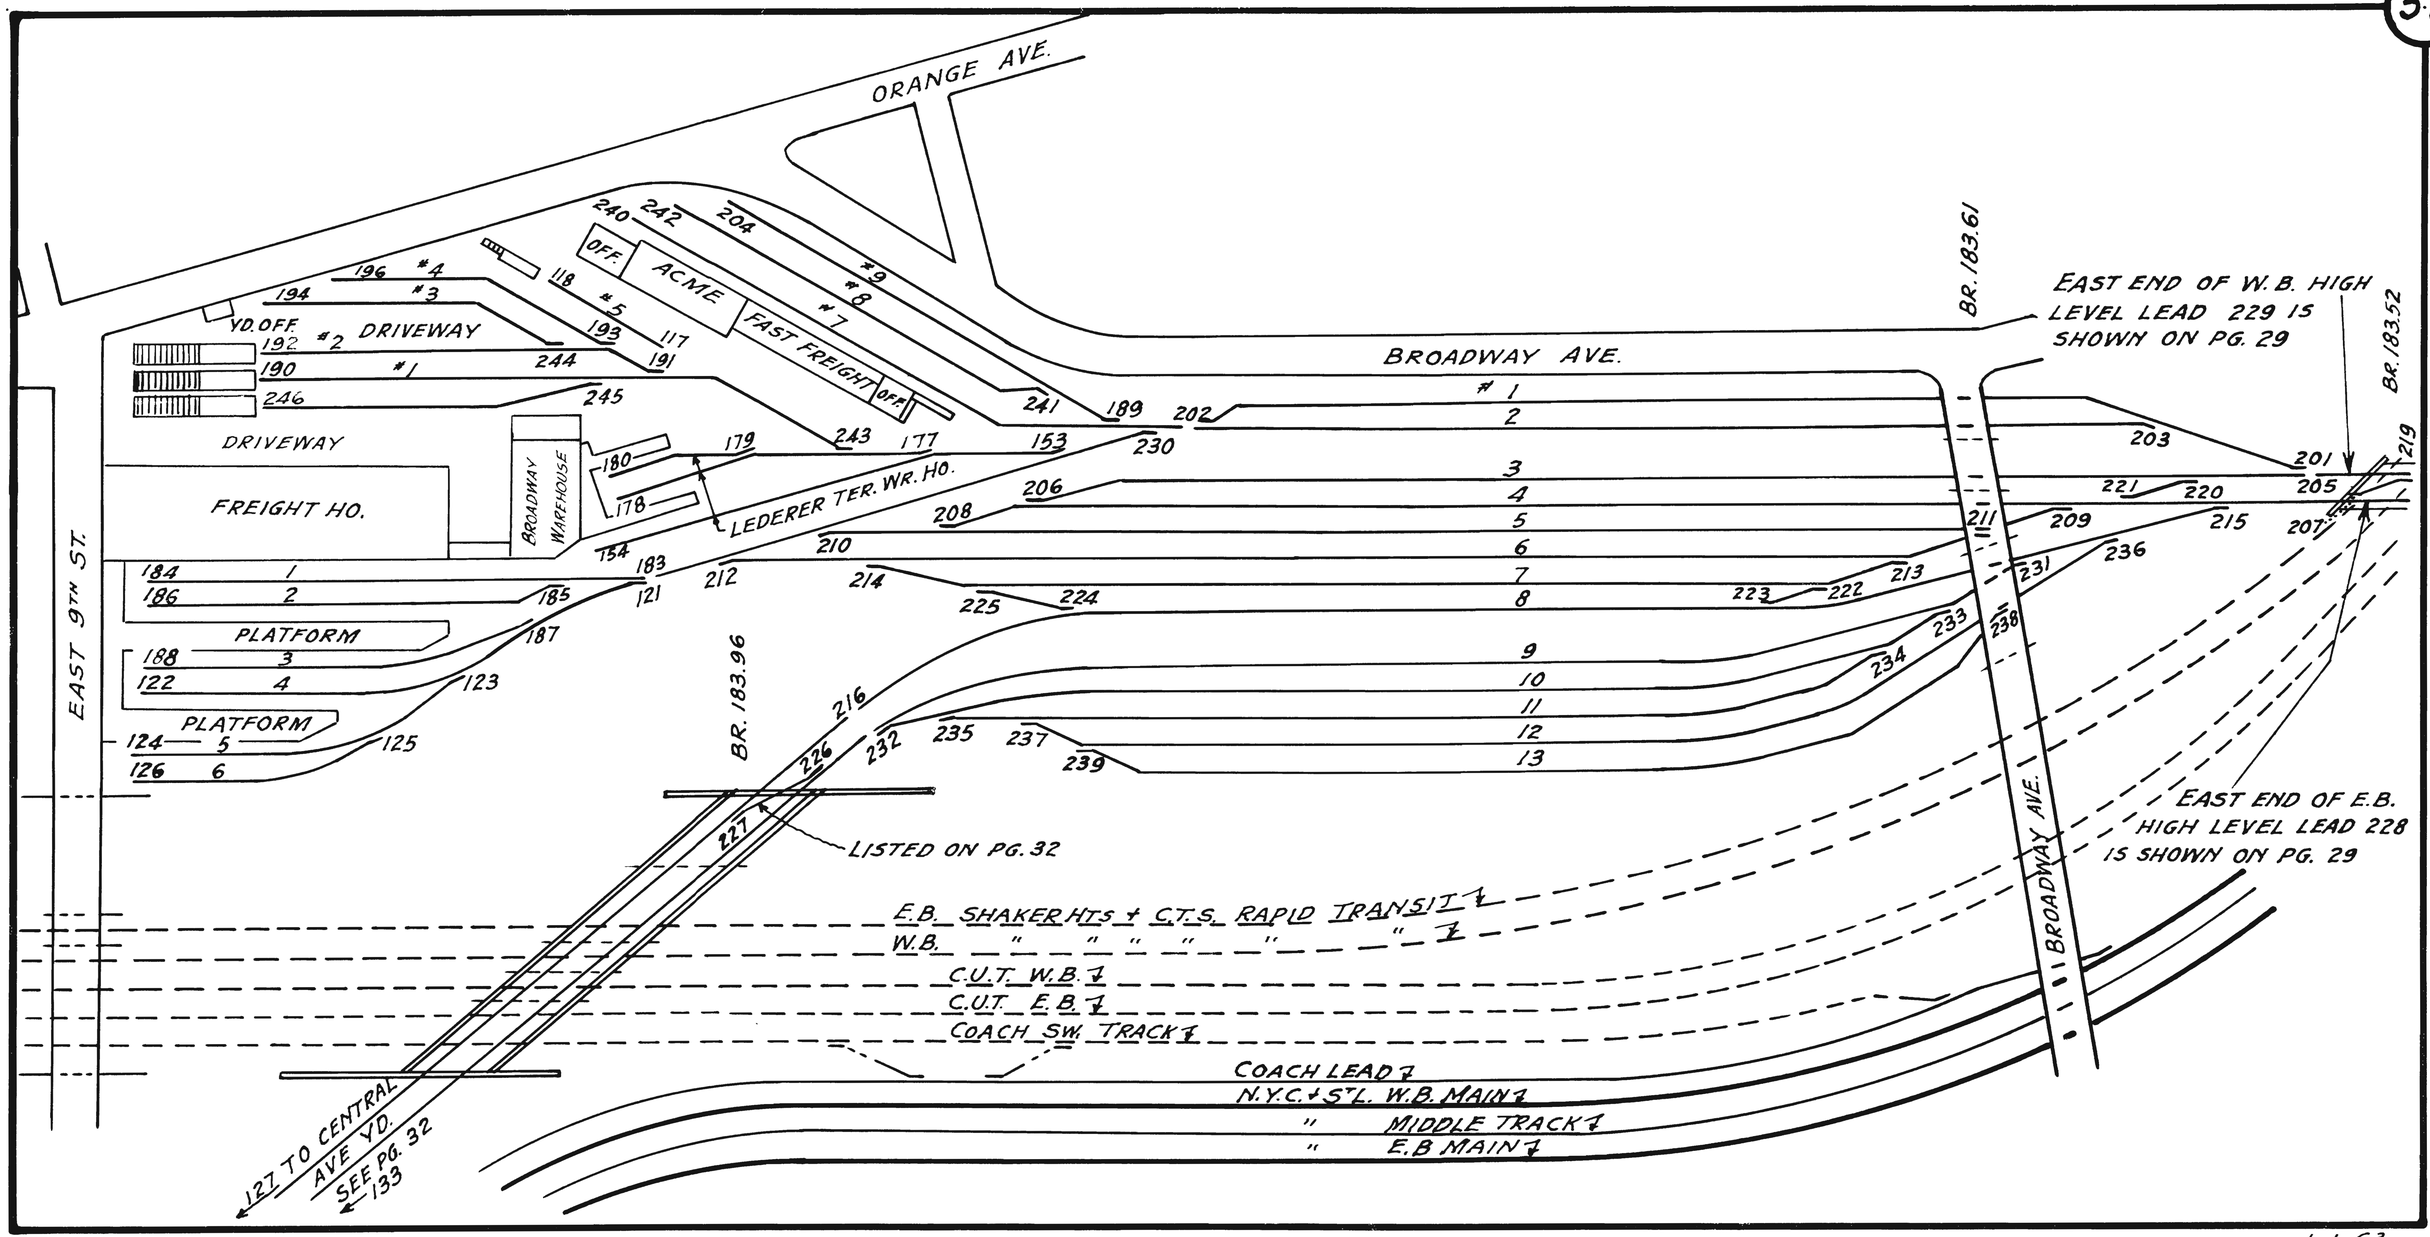
ORANGE AVE.
EAST 9TH ST.
BROADWAY AVE.
FREIGHT HO.
BROADWAY WAREHOUSE
LEDERER TER. WR. HO.
DRIVEWAY
YD. OFF.
ACME
FAST FREIGHT
OFF.
PLATFORM
PLATFORM
BR. 183.96
BR. 183.61
BR. 183.52
EAST END OF W.B. HIGH LEVEL LEAD 229 IS SHOWN ON PG. 29
EAST END OF E.B. HIGH LEVEL LEAD 228 IS SHOWN ON PG. 29
LISTED ON PG. 32
E.B. SHAKER Hts + C.T.S. RAPID TRANSIT
W.B. " " " " " "
C.U.T. W.B.
C.U.T. E.B.
COACH SW. TRACK
COACH LEAD
N.Y.C. + St.L. W.B. MAIN
" MIDDLE TRACK
" E.B MAIN
127 TO CENTRAL AVE YD.
SEE PG. 32
133

1-1-63.