LOCATION		TRACK LENGTH									
CORNELL TO QUINCY		LAID	TAKEN UP	ON R.o.W.	OFF R.o.W.	CLEAR	CO. IND.	PRIV. IND.	SIDING	YARD	TOTAL
FAIRMOUNT #1	5-6					2977				3287	3287
FAIRMOUNT #2	7-8					3152				3576	3576
SO. INDUSTRIAL	112-113									10335	10335
TAIL TRACK	114-115					761				916	916
CROSSOVER	116-117									226	226
										18340	18340
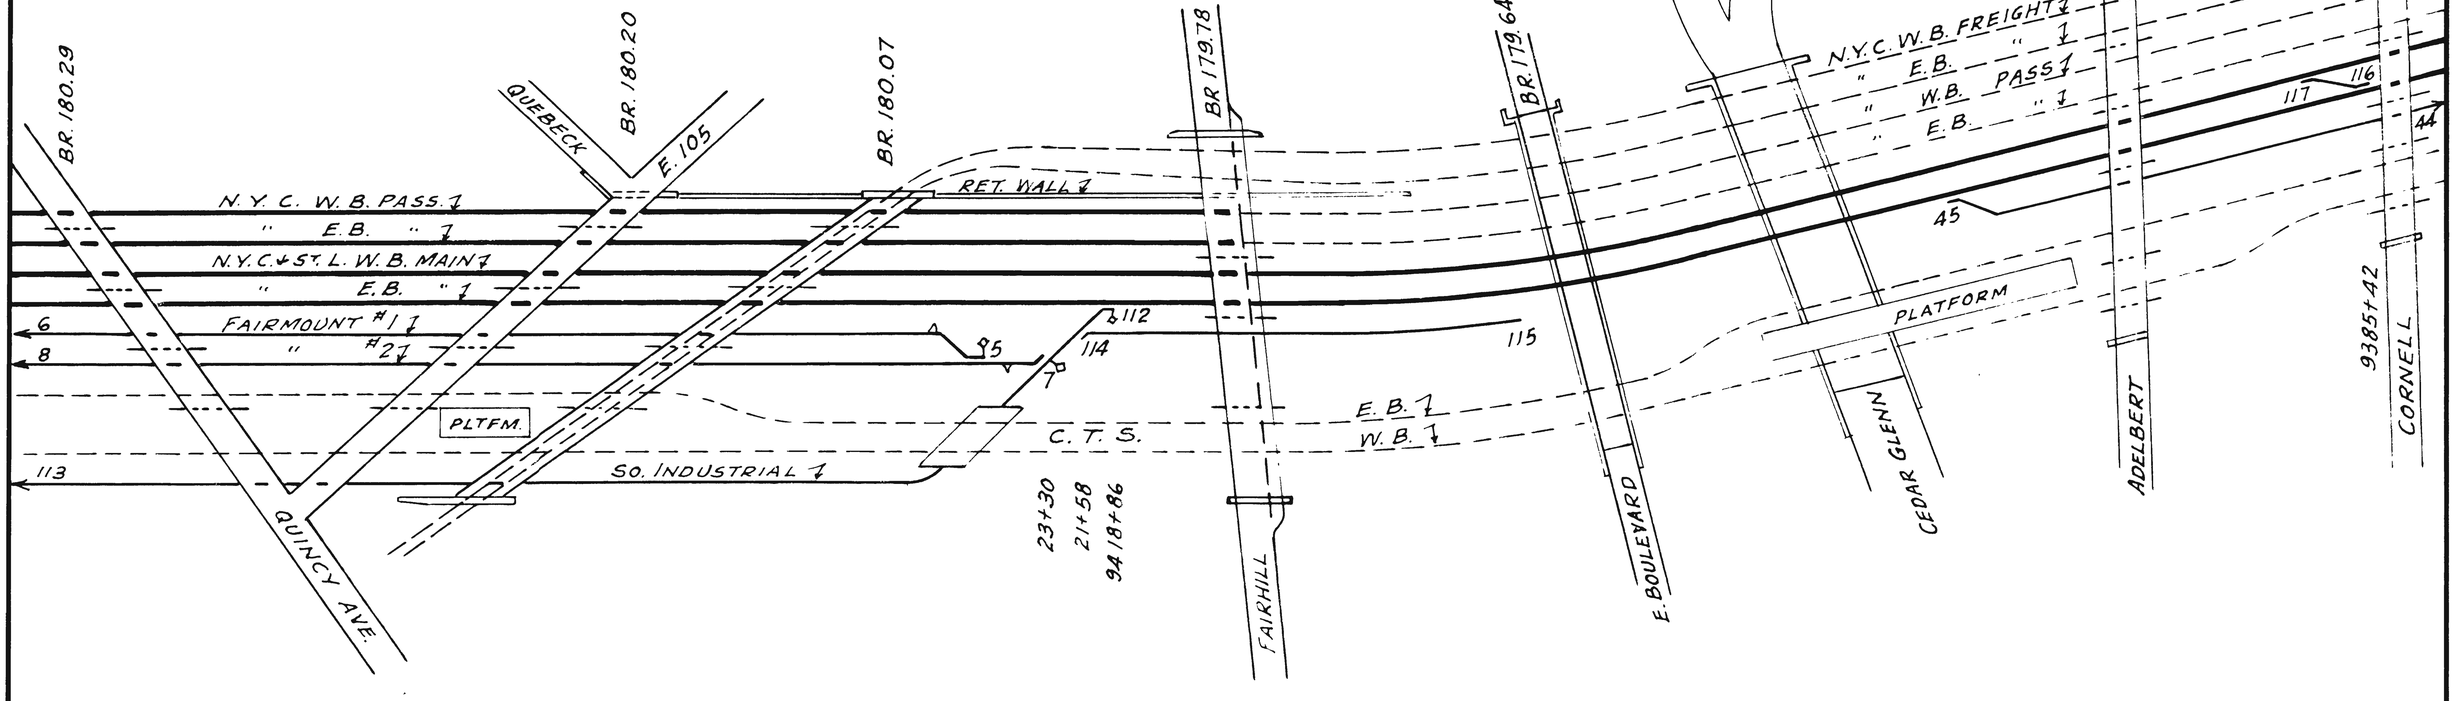
W.B. PASSENGER MAIN, OLD E. LINE OF FAIRHILL RD. TO RAPID TRANSIT BR. 16334.43 FT. = 3.09 MI.
E.B. " } TRACKAGE RIGHTS TO N.Y.C.R.R.