LOCATION E. 55TH ST. YARD	TRACK LENGTH LAID	TAKEN UP	ON R.o.W	OFF R.o.W.	CLEAR	CO. IND.	PRIV. IND.	SIDING	YARD	TOTAL
KINSMAN RD. TO ERIE LACK-AWANNA R.R. CON										
YARD TRACK No. 1 1-2					1764				2100	2100
" " " 2 3-4					1903				2217	2217
" " " 3 5-6					1693				1991	1991
" " " 4 7-8					1350				1698	1698
" " " 5 9-10					1089				1427	1427
" " " 6 11-12					1428				1683	1683
" " " 7 13-14					2119				2247	2247
" " " 8 15-16					1471				1791	1791
" " " 9 17-18					1641				1914	1914
" " " 10 19-20					1588				1956	1956
" " " 11 21-22					1719				2049	2049
" " " 12 28-29					821				1179	1179
" " " 13 30-31					1158				1457	1457
" " " 14 32-33					780				928	928
" " " 15 34-35					960				1273	1273
" " " 16 36-37					2193				2438	2438
" " " 17 38-39					1663				2031	2031
SHORT TRACK 40-41					1023				1186	1186
SPUR TRACK 42-43					803				999	999
SOUTH LEAD 46-47									1340	1340
WRECKER CAR TRACK 48-49					163				283	283
CABOOSE TRACK 50-51					244				418	418
N.Y.C. EAST INTER. 52-53									1701	1701
N.Y.C. WEST INTER. 54-55					466				594	594
MATERIAL TRACK 58-59			740							
X'OVER NO.17-NO.2 65-66									248	248
SCALE TRACK 69-70					805				1097	1097
DEAD RAIL 0-0									249	249
X'OVER E.B. -N. LEAD 71-72									274	274
X'OVER N. LEAD NO.1 73-74									222	222
X'OVER MDLE-5000 SIDG. 75-76									224	224
X'OVER 5000' SIDG-W.B. 77-78									176	176
X'OVER NO.17-E.B. 79-80									212	212
									39602	39602

LOCATION	LAID	TAKEN UP	ON R.o.W.	OFF R.o.W.	CLEAR	CO. IND.	PRIV. IND.	SIDING	YARD	TOTAL
X'OVER E.B.S.-W.B.S. 67-68									202	202
X'OVER W.B.S-W.B.M.#1 81-82									247	247
X'OVER. W.B.S-W.B.M.#2 83-84									222	222
NORTH LEAD 91-22									1556	1556
ERIE LACKAWANNA TRNS #1 61-62		254 Y			689				995	995
ERIE " " #2 63-64	51 Y								935	935
X'OVER E.B.S.-E.B.M. 87-88									220	220
X'OVER W.B.S-W.B.M. 89-90									222	222
OSCHEK CO. 44-45			357	165	381	169	353			522
OCCO REALTY #1 45-46							337			337
OCCO REALTY #2 22-25							552			552
OCCO REALTY #3 23-24			547	493	858	547	493			1040
CROSSOVER 94-95									207	207
" W.B.S.-W.B.M. 96-97			274						274	274
ACME WASTE PROD. INC. 26-27			429		281	429				429
SHAKER HTS. TRN. MTL. TRK. 98-99						412	146			558
CROSSOVER 100-101									188	188
	51	254				1557	1881		5268	8706

Old International Hwy.

1-1-64

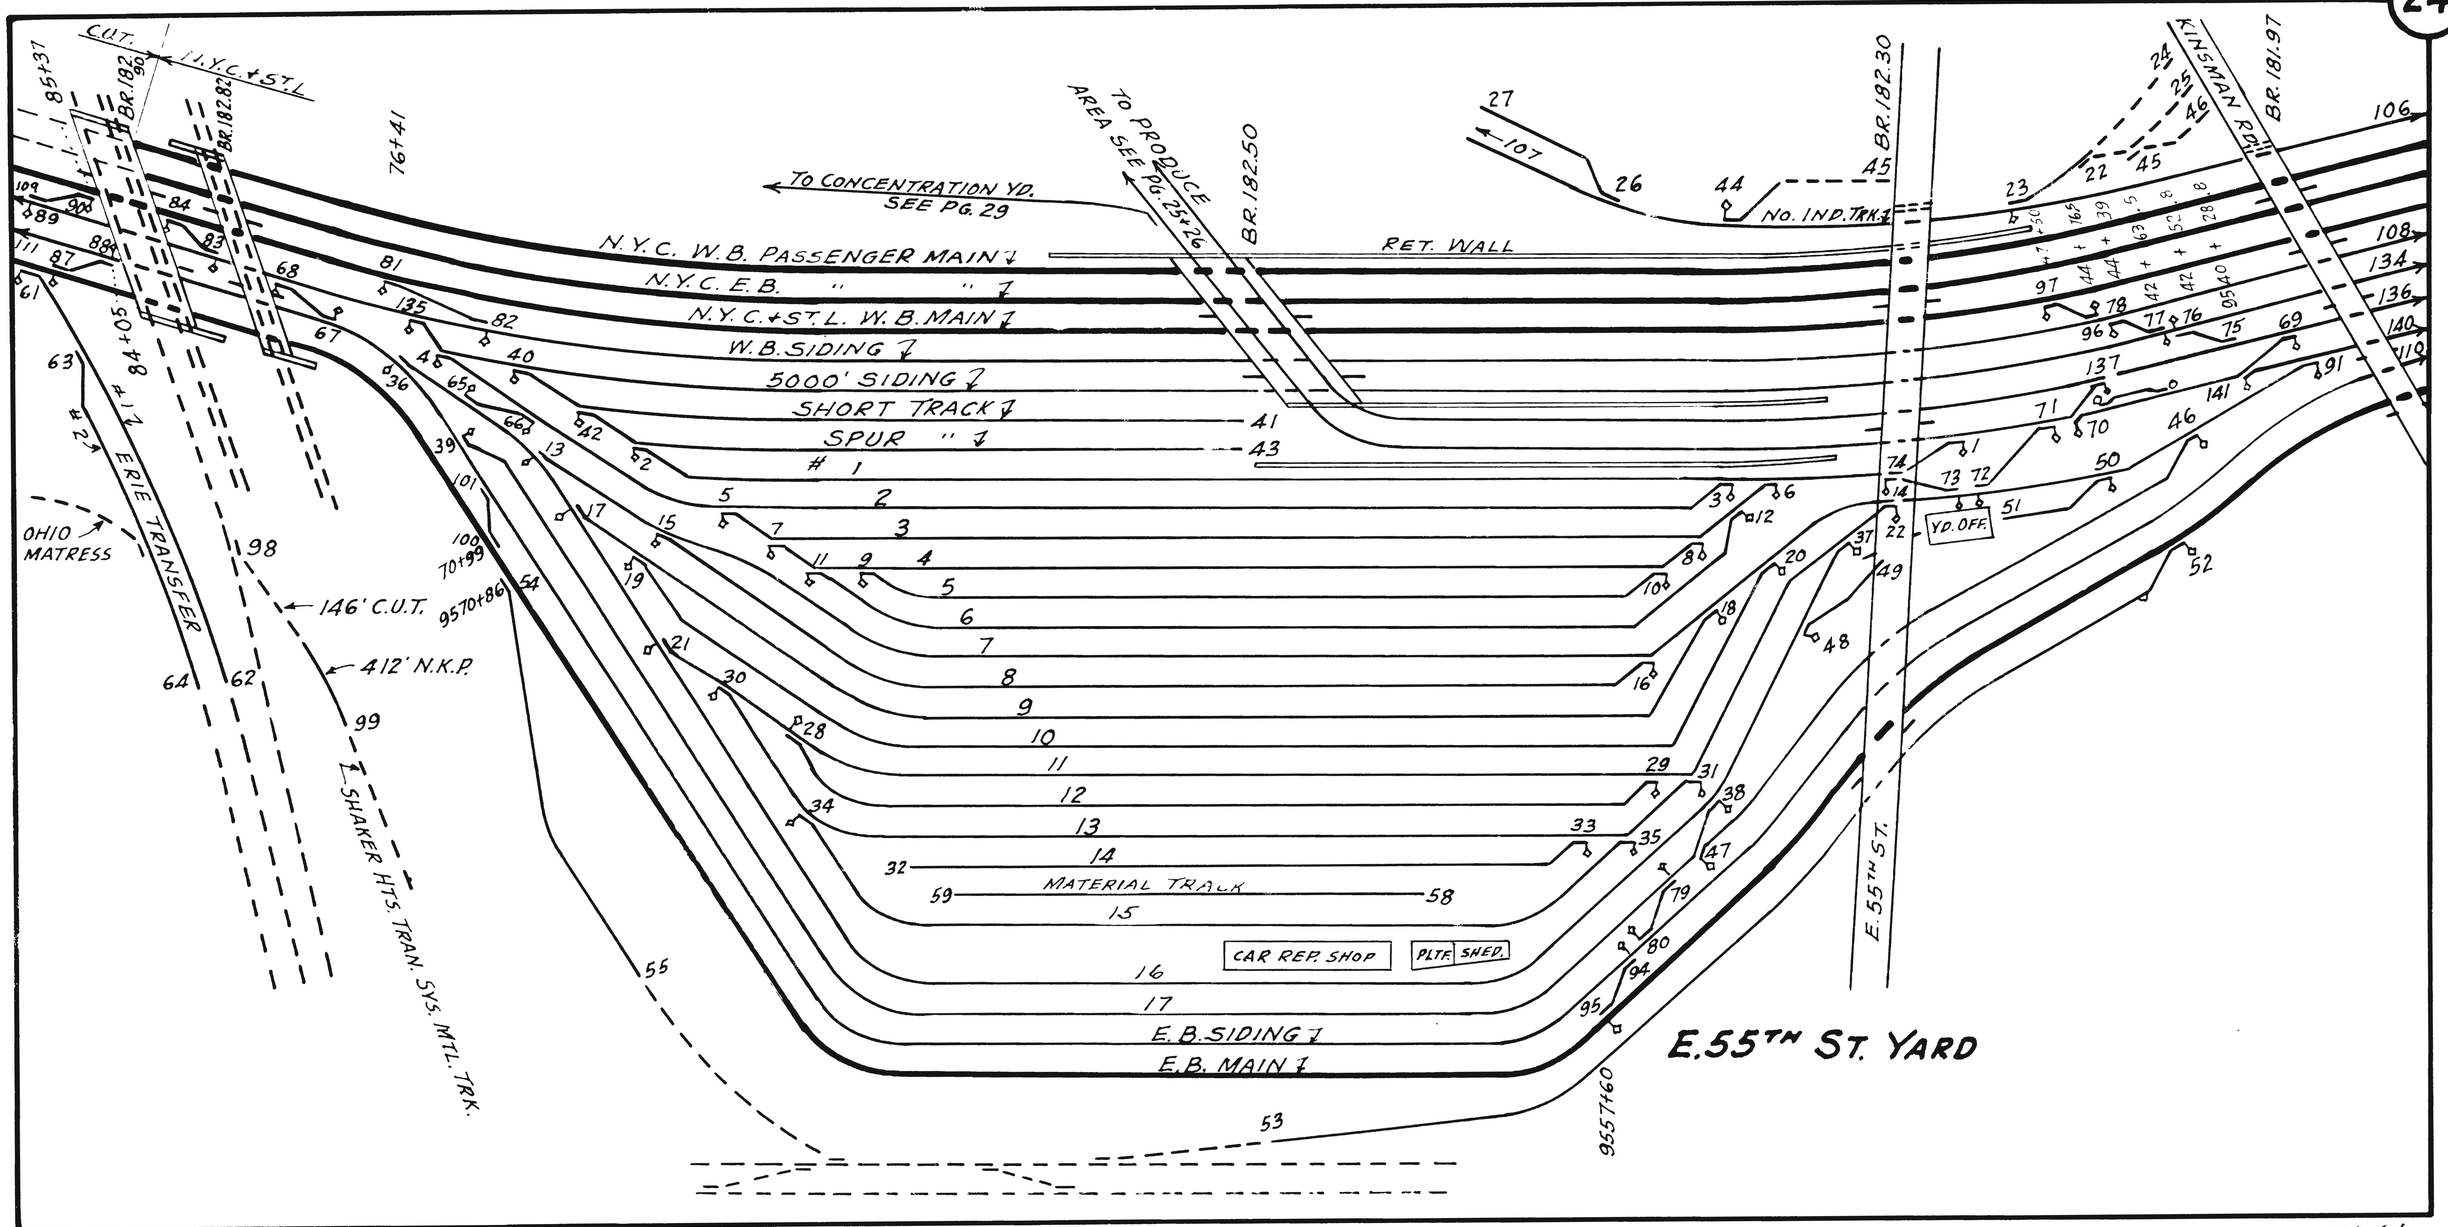
C.U.T.
N.Y.C.+ST.L.
BR.182.90
BR.182.82
85+37
76+41
84+05
TO CONCENTRATION YD. SEE PG. 29
TO PRODUCE AREA SEE PG. 25+26
BR.182.50
BR.182.30
BR.181.97
KINSMAN RD.
N.Y.C. W.B. PASSENGER MAIN
N.Y.C. E.B. " "
N.Y.C.+ST.L. W.B. MAIN
W.B. SIDING
5000' SIDING
SHORT TRACK
SPUR "
RET. WALL
NO. IND. TRK.
YD. OFF.
ERIE TRANSFER
OHIO MATRESS
146' C.U.T.
412' N.K.P.
SHAKER HTS. TRAN. SYS. MTL. TRK.
MATERIAL TRACK
CAR REP. SHOP
PLTF. SHED.
E.B. SIDING
E.B. MAIN
E. 55TH ST.
E. 55TH ST. YARD
9570+86
70+99
9557+60

1-1-61