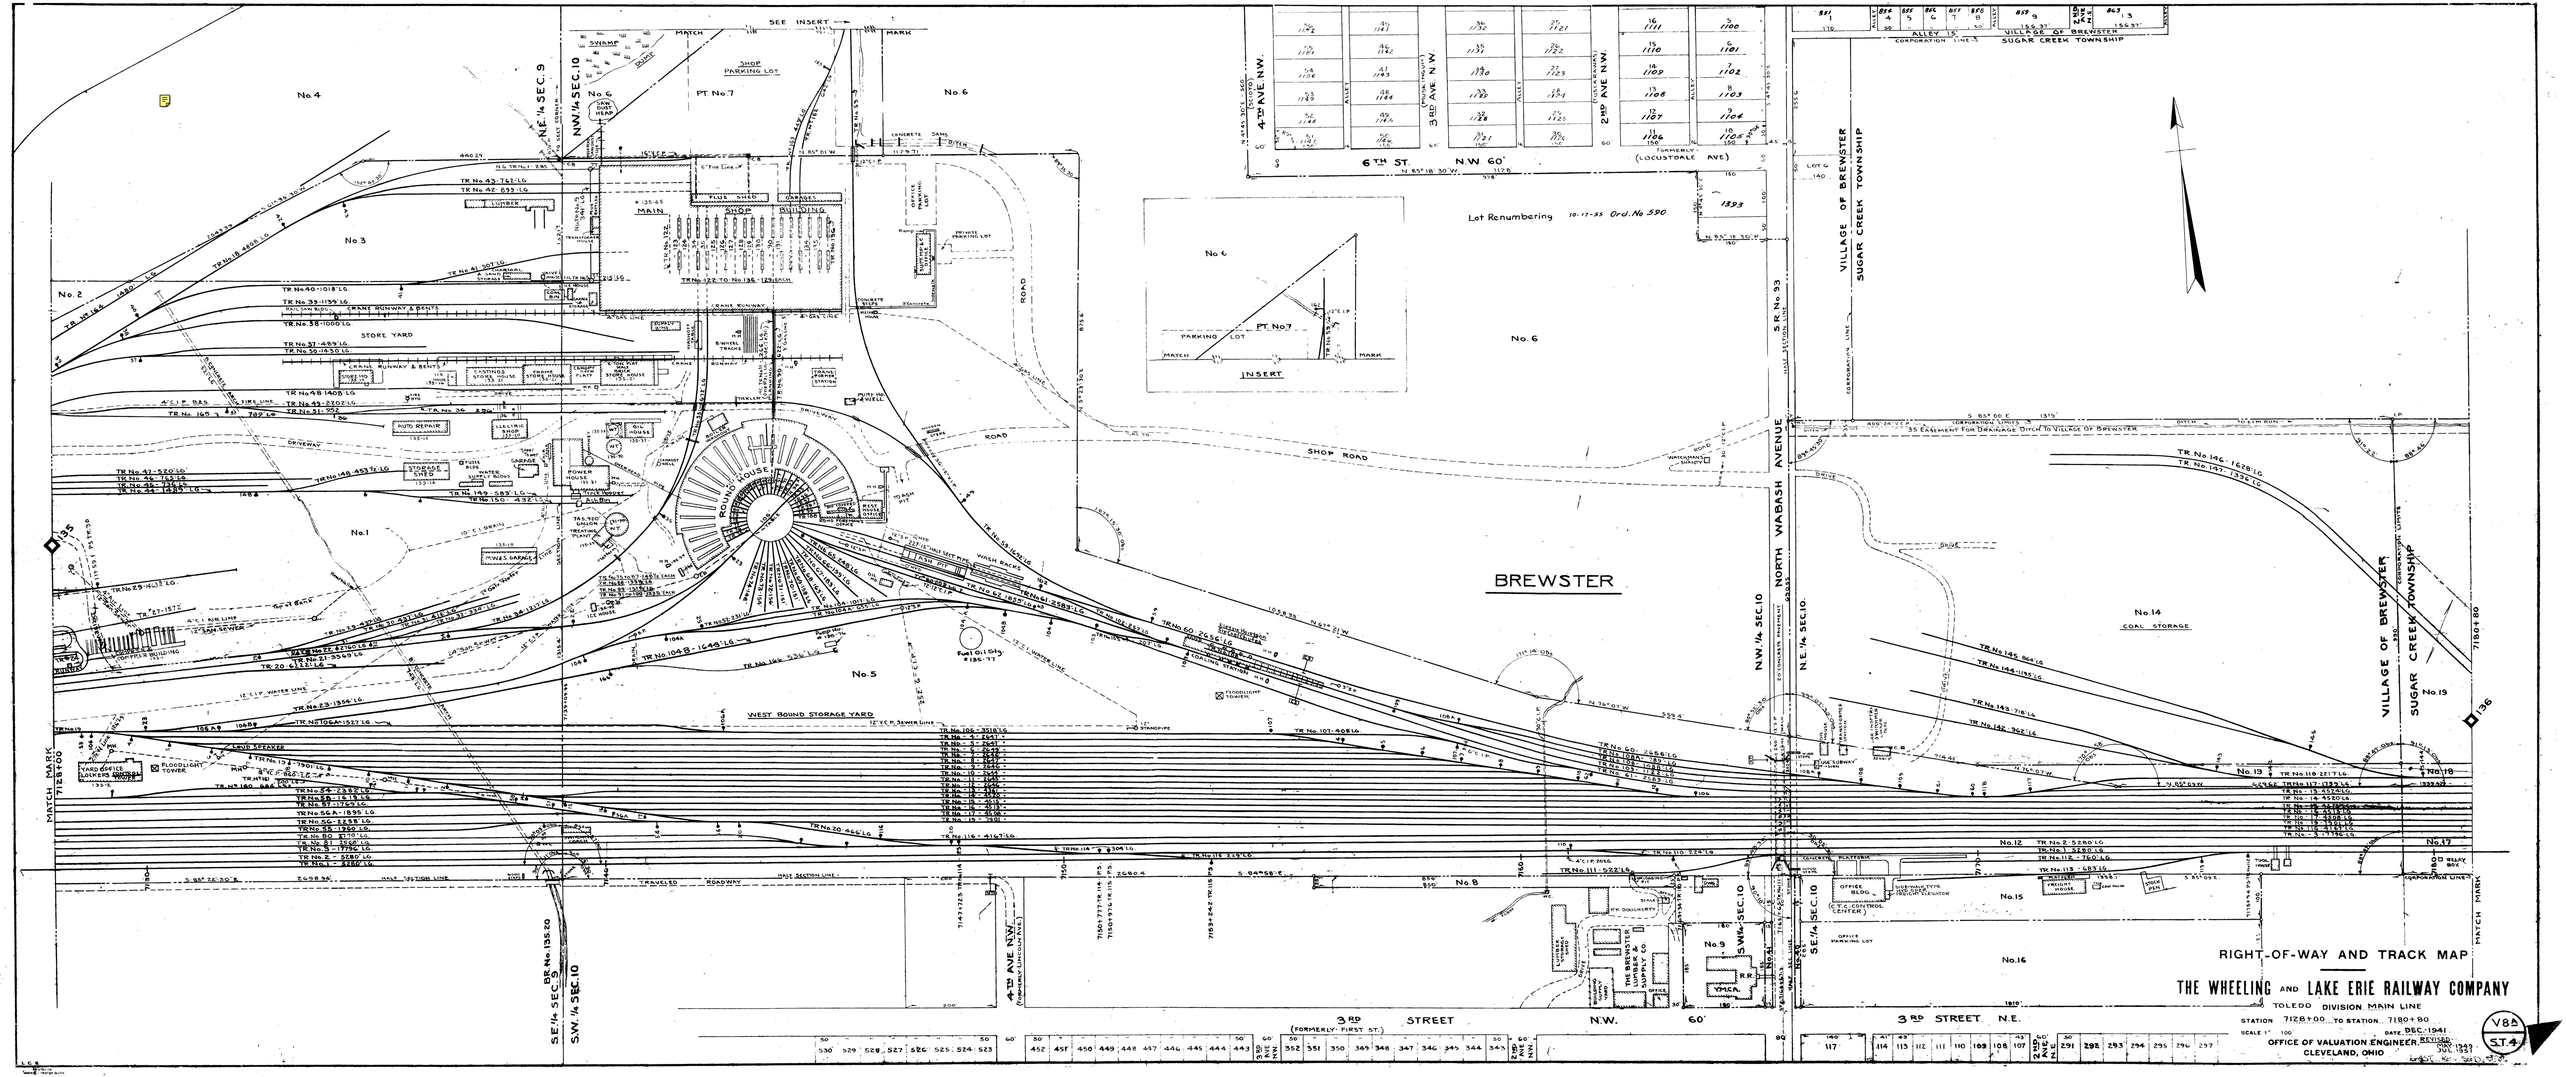
BREWSTER
RIGHT-OF-WAY AND TRACK MAP
THE WHEELING AND LAKE ERIE RAILWAY COMPANY
TOLEDO DIVISION MAIN LINE
STATION 7128+00 TO STATION 7180+80
SCALE 1" = 100'
DATE DEC. 1941
OFFICE OF VALUATION ENGINEER
CLEVELAND, OHIO
REVISED
JULY 1943
V85
ST.4
SEE INSERT
INSERT
Lot Renumbering 10-17-55 Ord. No 590
ROUND HOUSE
SHOP ROAD
MAIN
WEST BOUND STORAGE YARD
STORE YARD
SHOP PARKING LOT
PT. No.7
No.1
No.2
No.3
No.4
No.5
No.6
No.7
No.8
No.9
No.10
No.11
No.12
No.13
No.14
No.15
No.16
No.17
No.19
COAL STORAGE
NORTH WABASH AVENUE
VILLAGE OF BREWSTER
SUGAR CREEK TOWNSHIP
6TH ST. N.W. 60'
3RD STREET N.W. 60'
3RD STREET N.E.
4TH AVE N.W.
3RD AVE N.W.
2ND AVE N.W.
2ND AVE N.E.
ALLEY
MATCH MARK 7180+00
BR. No. 135.20
S.W. 1/4 SEC. 10
S.E. 1/4 SEC. 9
N.E. 1/4 SEC. 9
N.W. 1/4 SEC. 10
N.E. 1/4 SEC. 10
S.W. 1/4 SEC. 10
S.E. 1/4 SEC. 10
S.R. No. 93
TRAVELED ROADWAY
SHOP
ROUND HOUSE
STORE YARD
WEST BOUND STORAGE YARD
COAL STORAGE
OFFICE BLDG.
(C.T.C. CONTROL CENTER)
THE BREWSTER LUMBER & SUPPLY CO.
Y.M.C.A.
R.R.
FORMERLY (LOCUSTDALE AVE)
FORMERLY- FIRST ST.
FORMERLY LINCOLN AVE.