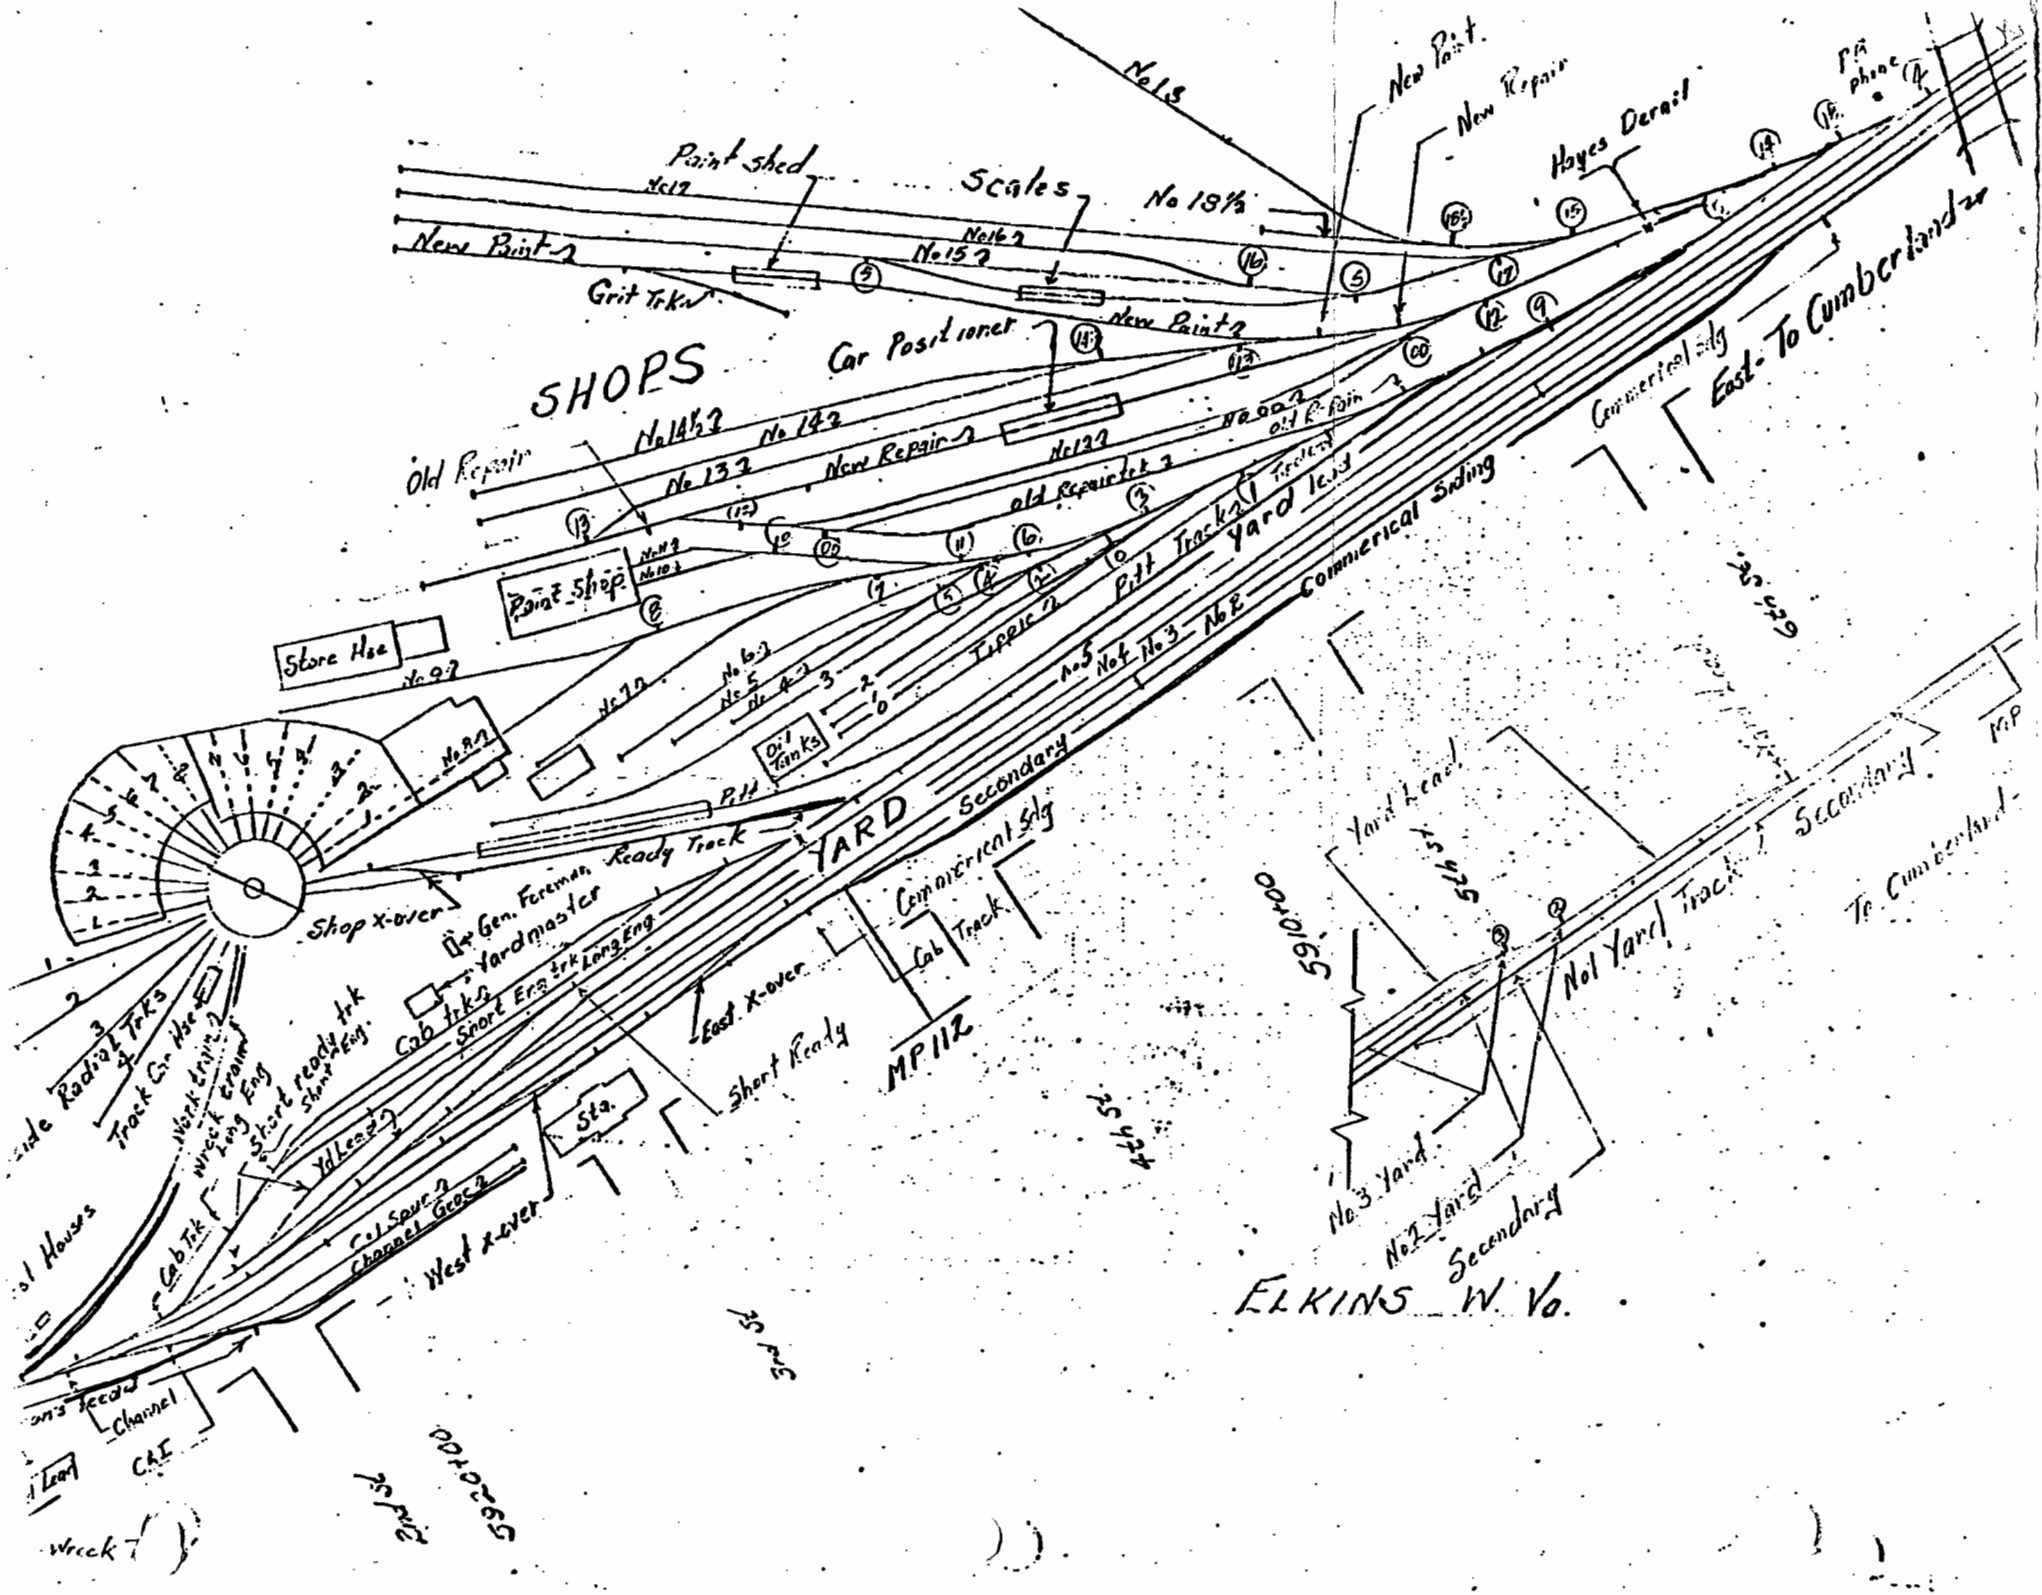
SHOPS
YARD
ELKINS W. Va.
Paint shed
Scales
No 18½
No 18
New Paint
New Repair
Hayes Derail
Pit phone
Grit Trk
Car Positioner
Old Repair
No 14½
No 14
No 13
New Repair
No 12
old Repair trk
No 00
Paint Shop
Store House
No 9
No 7
No 6
No 5
No 4
Oil Tanks
Pitt
Ready Track
Shop X-over
Gen. Foreman
Yardmaster
Cab trk
Short Eng trk
Long Eng
East X-over
Short Ready
MP 112
Sta.
West x-over
Yd Lead
Short ready trk
Wreck crane
Work train
Track Car House
Radial Trks
Cab Trk
Channel
C&E
Wreck
Tippler
Pitt Tracks
Yard lead
Commercial Siding
Secondary
No 5
No 4
No 3
No 2
Commercial Sdg
Cab Track
Yard Lead
No 1 Yard Track
No 3 Yard
No 2 Yard
Secondary
East - To Cumberland
To Cumberland
MP
2nd St
3rd St
4th St
5th St
5910.00
5920.00